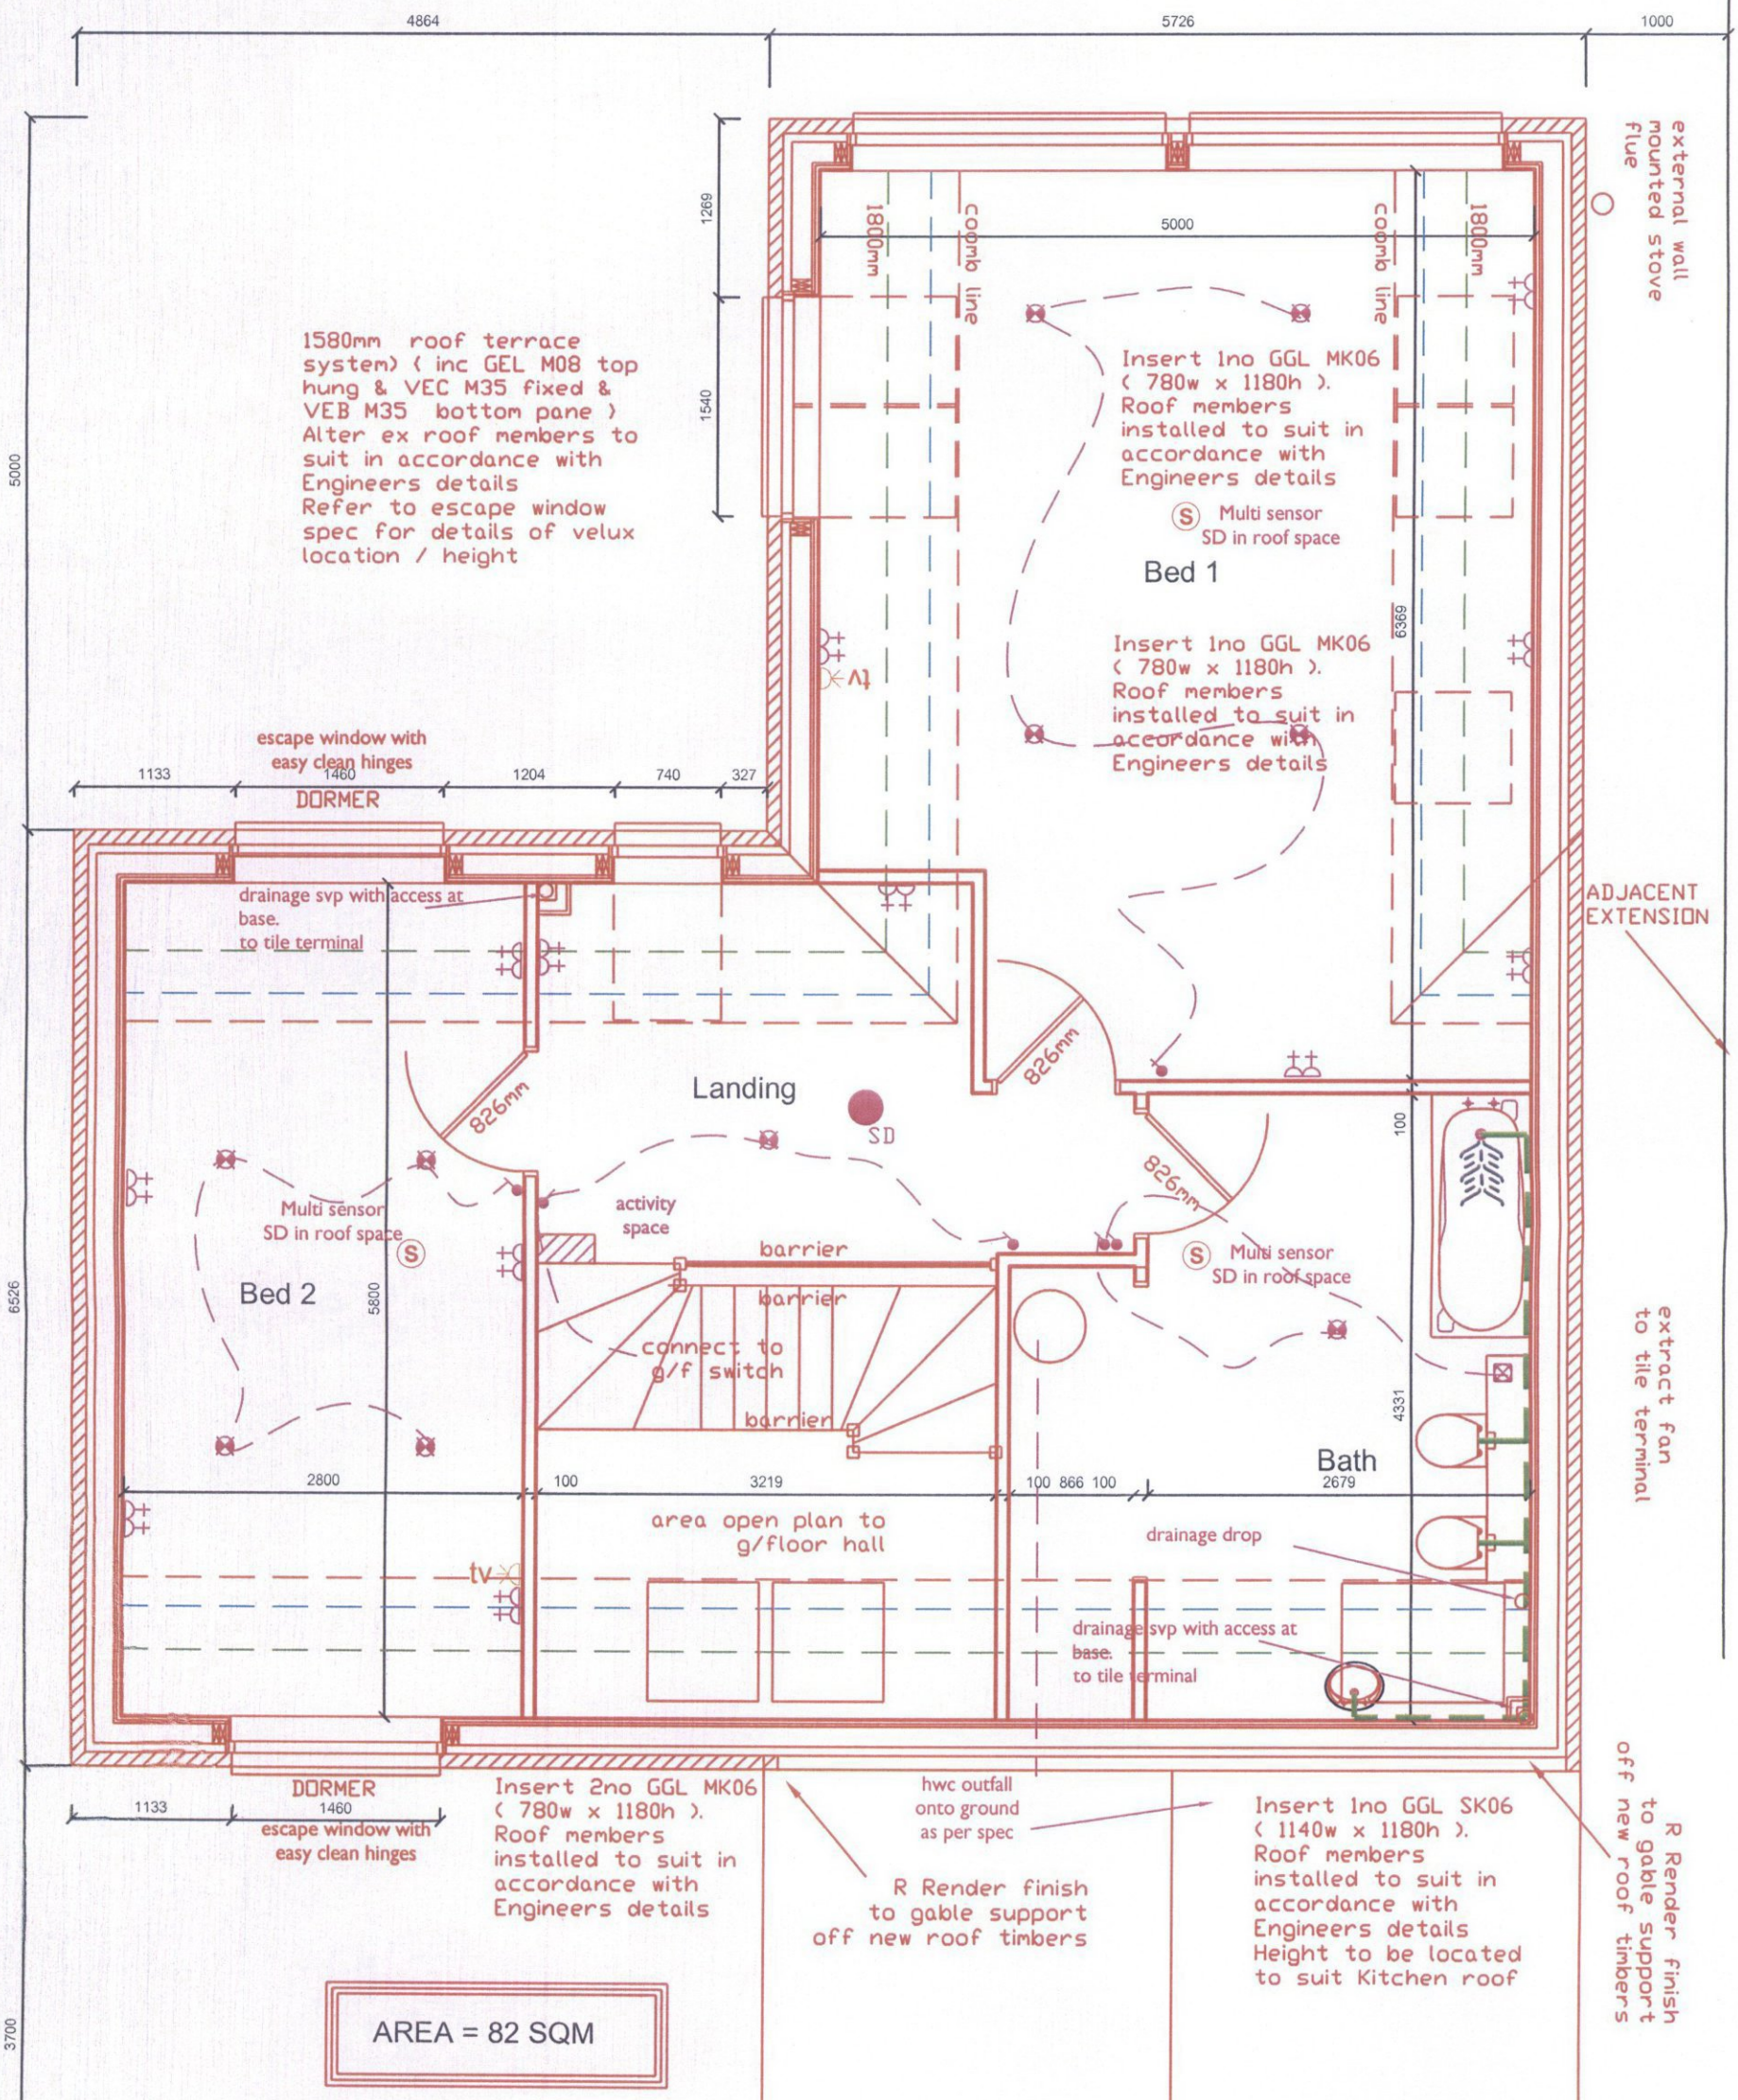

project
PROPOSED NEW HOUSE
address
7 DUFF STREET, HOPEMAN IV30 5RZ
client
MRS J GOVIER
date
OCT 2014
scale
AS SHOWN

Town & Country Planning (Scotland) Act, 1997 as amended

REFUSED

22.06.2015

Development Management
Environmental Services
The Moray Council

15/00648/APP

06 APR 2015

FIRST FLOOR PLAN

scale 1:50