PROHIBITED FOR USE WITH PLANNING APPLICATIONS.

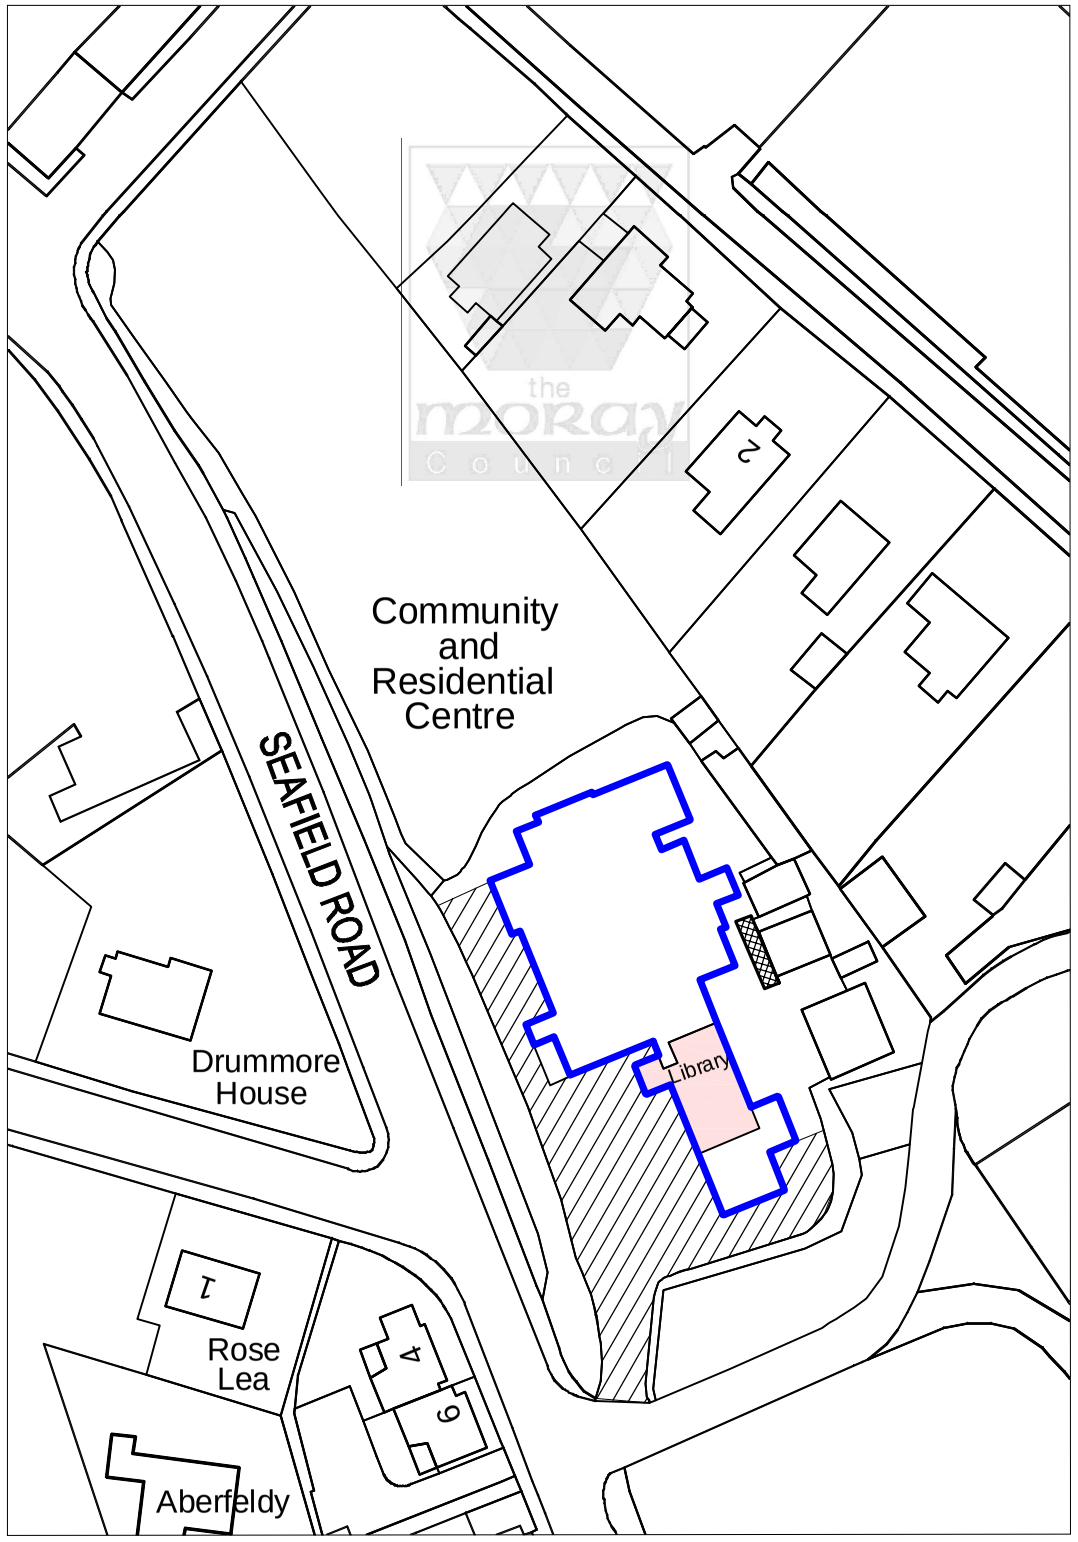

Area of site outlined in red extending to 0.78ha or thereby

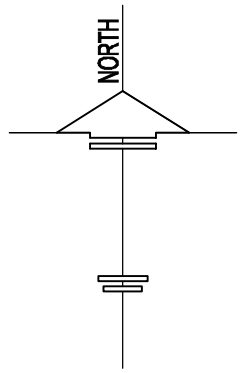

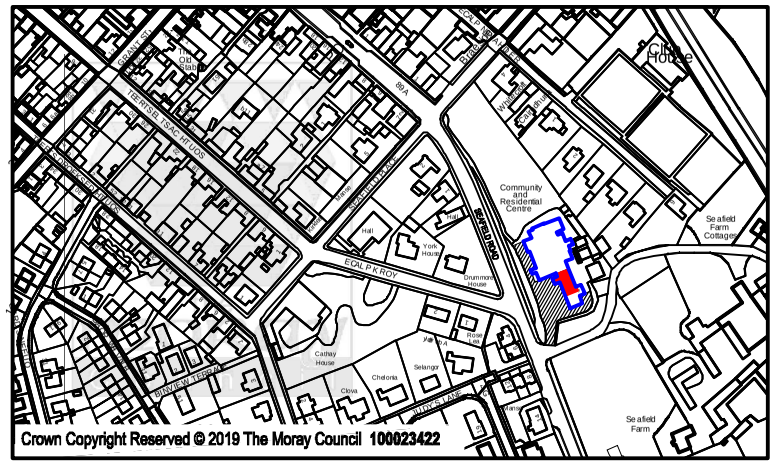

LOCATION PLAN
SCALE 1:5000

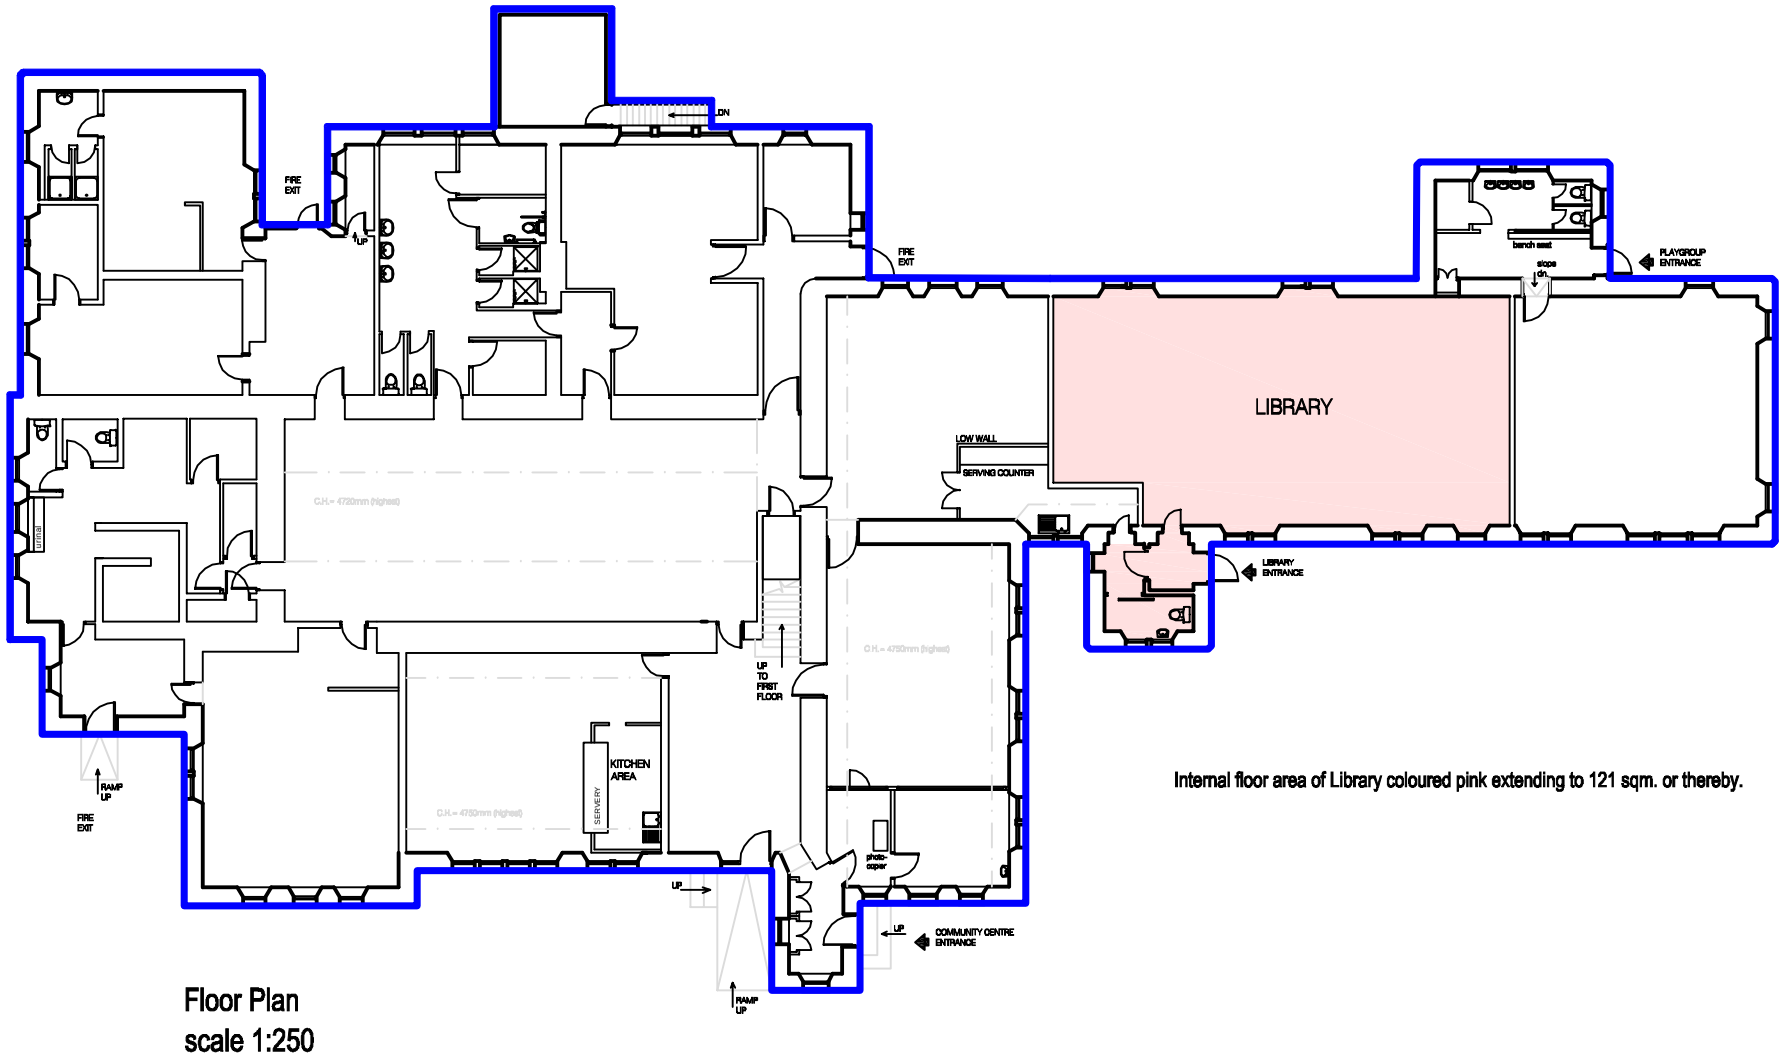

Internal floor area of Library coloured pink extending to 121 sqm. or thereby.

Floor Plan
scale 1:250

KEY.

access/parking shared

Bin store

Drawing title

Cullen Library, Seafield Road, Cullen.

Scale 1:1000		Date Oct. 2019	
Drawn By CP		Deed Pack CU 47	
Drawing Number DP \ MC \ C \ 38 (lease)			A3

Housing & Property Services
Estates

Reproduced from the Ordnance Surveymap with the permission of the Controller of Her Majesty's Stationary Office Crown Copyright 2019. The Moray Council 100023422. Unauthorised reproduction infringes Crown Copyright and may lead to prosecution or civil proceedings.

The Moray Council
Council Office, High Street, Elgin IV30 1BX
Telephone: 01343 563281