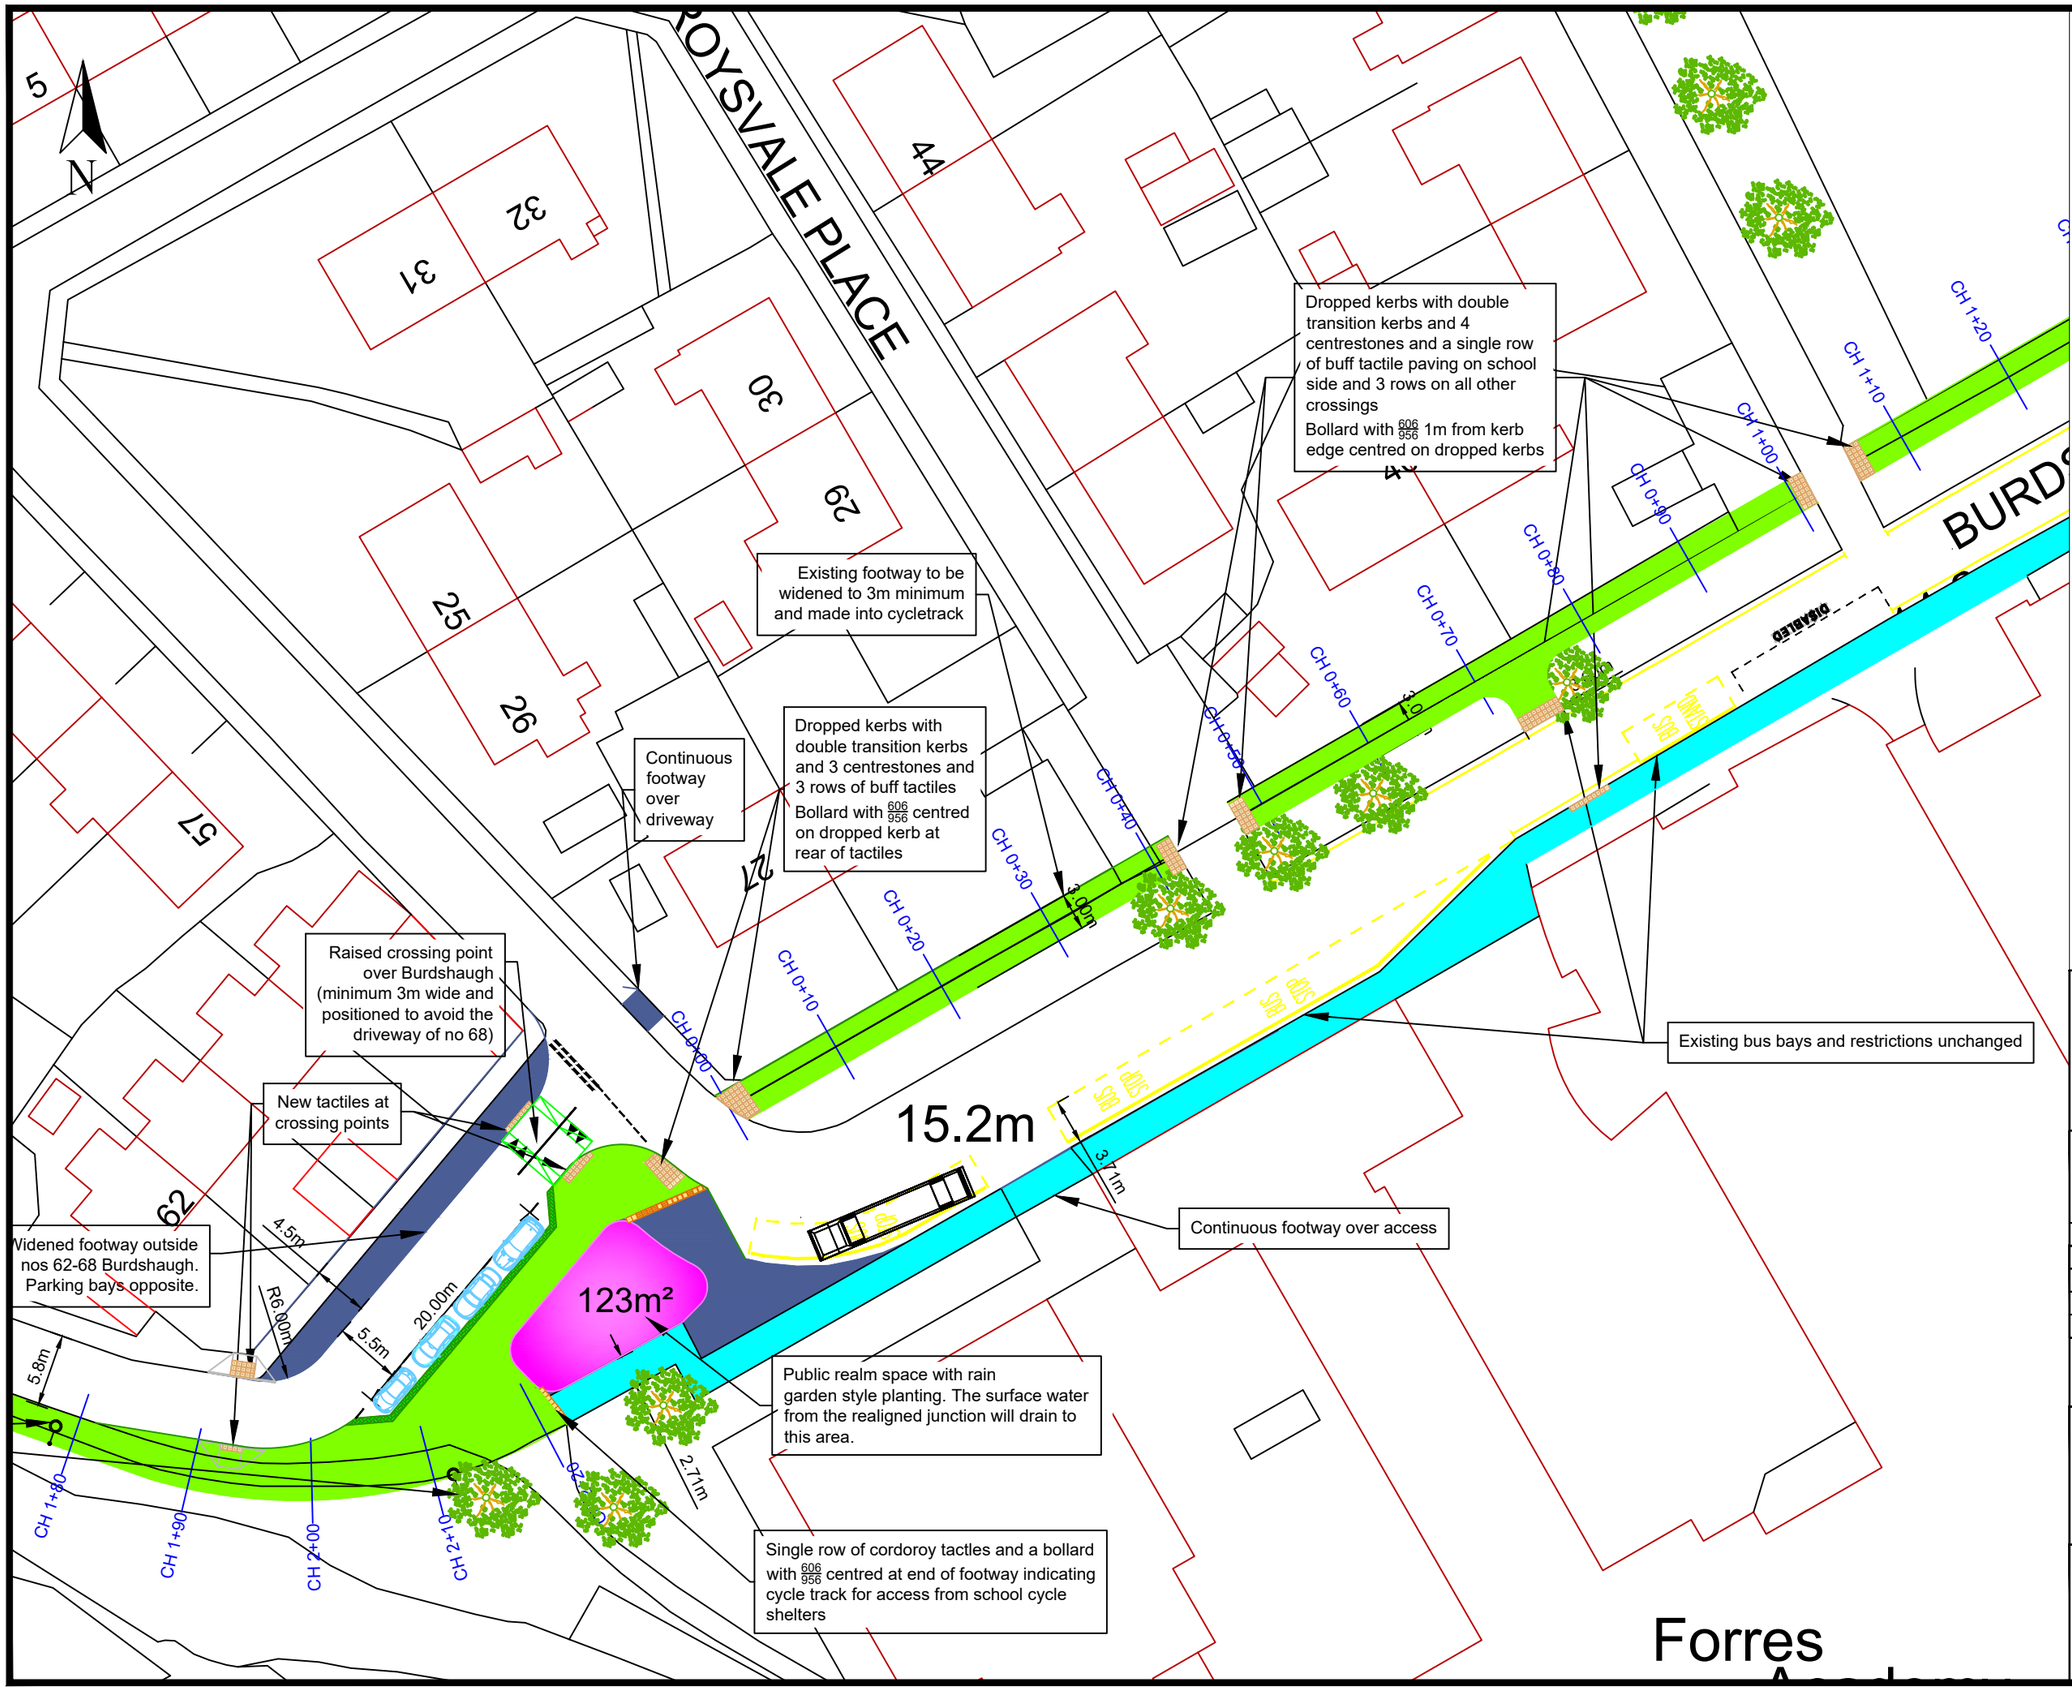

Legend:

- Widened Cycletrack
- New / widened footway
- Existing Cycletrack
- Existing Footway
- Cycle bridge ramps
- Cycle bridge
- Hard landscaping
- 1.4m fence
- Retaining wall
- Dropped Kerb
- Raised crossing
- Public realm

Reproduced from the Ordnance Survey map with the permission of the Controller of Her Majesty's Stationery Office.
Unauthorised reproduction infringes Crown copyright and may lead to prosecution or civil proceedings.
NJ0358
Crown Copyright. Licence No 100023422

REV	AMENDMENTS	DATE	BY	CHECKED
1	Updates following consultation	6/21	EP	EP

	BY	DATE
DESIGNED	EMPenny	May 2019
DRAFTED	EMPenny	May 2019
CHECKED		

SCALES: 1:500

MORAY COUNCIL
DIRECT SERVICES - TRANSPORTATION
COUNCIL OFFICE
HIGH STREET
ELGIN IV30 1BX

DRAWING NO.
Forres/Cycle/2019/004

MORAY COUNCIL
Burdsyard Road, Forres
Proposed Cycletrack
General Layout
Sheet no 4 of 6