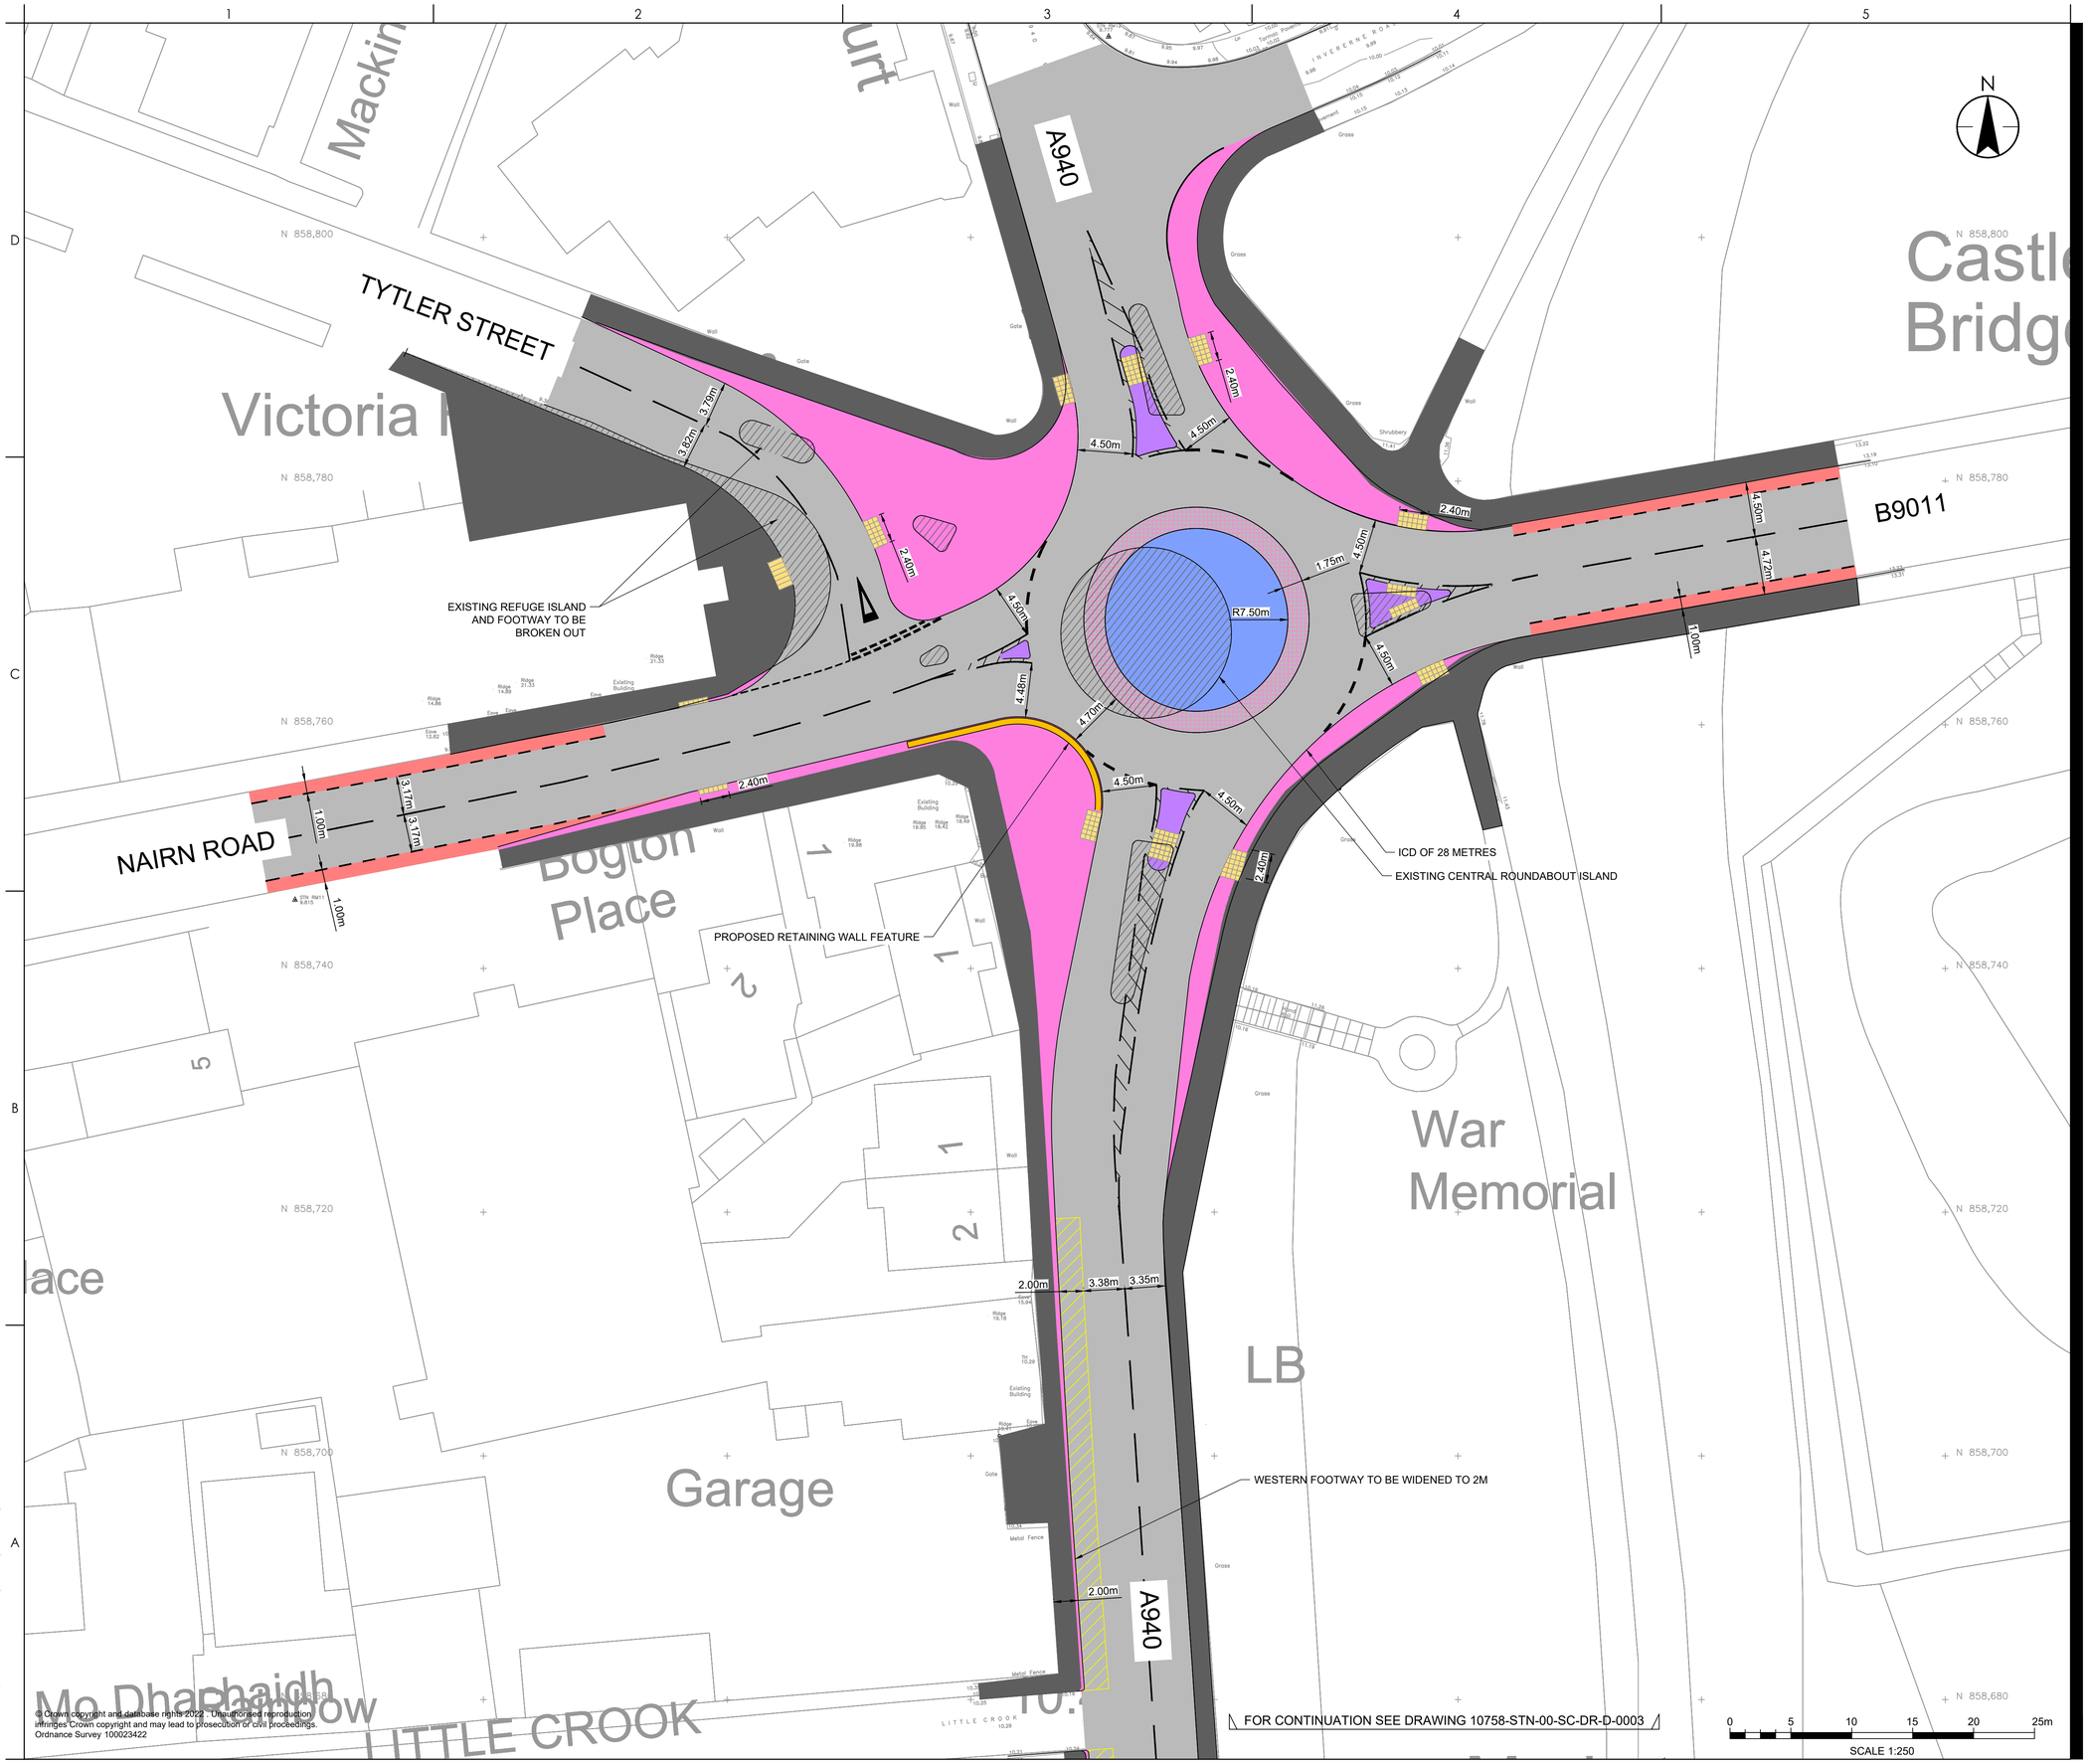

© Crown copyright and database rights 2022. Unauthorised reproduction infringes Crown copyright and may lead to prosecution or civil proceedings. Ordnance Survey 100023422

PlotTest: 14.10.2022 2023.3.14 15:49:29 AM By: Aldobaeen, Olena
OneDrive: 5-BEST - DATA - 1-10320010126 - moray-safer-walking-and-cycling\stn\cad\dwg\wip\10758-stn-00-sc-dr-d-0002

Stantec

Stantec UK Limited
GLASGOW
5th Floor, 9 George Square, Glasgow G2 1DYG
Tel: +44 141 352 2360
www.stantec.com/uk

Copyright Reserved

The Contractor shall verify and be responsible for all dimensions. DO NOT scale the drawing - any errors or omissions shall be reported to Stantec without delay.
The Copyrights to all designs and drawings are the property of Stantec. Reproduction or use for any purpose other than that authorized by Stantec is forbidden.

Notes

UTILITIES NOTE: The position of any existing public or private sewers, utility services, plant or apparatus shown on this drawing is believed to be correct, but no warranty to this is expressed or implied. Other such plant or apparatus may also be present but not shown. The Contractor is therefore advised to undertake their own investigation where the presence of any existing sewers, services, plant or apparatus may affect their operations.

1. DO NOT SCALE FROM THIS DRAWING, USE ONLY PRINTED DIMENSIONS.
2. TOPOGRAPHICAL SURVEY COMPLETED BY MALCOLM HUGHES LAND SURVEYORS DATED AUGUST 2022.
3. DRAWING TO BE PRINTED IN COLOUR FOR CLARITY.

LEGEND

- EXISTING FOOTWAY
- EXISTING PAVED AREA/SPLITTER ISLANDS TO BE BROKEN OUT
- ROUNDABOUT CENTRAL ISLAND
- ROUNDABOUT OVERRUN STRIP
- PROPOSED SPLITTER ISLAND/REFUGE ISLAND
- PROPOSED FOOTWAY WIDENING
- CARRIAGEWAY
- TACTILE PAVING
- EXISTING CYCLE LANES
- PROPOSED 2M WIDE PARKING LANE

	DG	DG	DMcL	2022.10.14
	Dwn.	Dsgn.	Chkd.	YYYY.MM.DD

Issue Status

PRELIMINARY

This document is suitable only for the purpose noted above.
Use of this document for any other purpose is not permitted.

Client/Project Logo

Client/Project

MORAY COUNCIL
CYCLING, WALKING AND SAFER ROUTES

ST CATHERINE'S ROUNDABOUT

FORRES

Title

GENERAL ARRANGEMENT OPTION 2

Project No.	Scale
332010758	1:250
Revision	Drawing No.
P0.1	10758-STN-00-SC-DR-D-0002