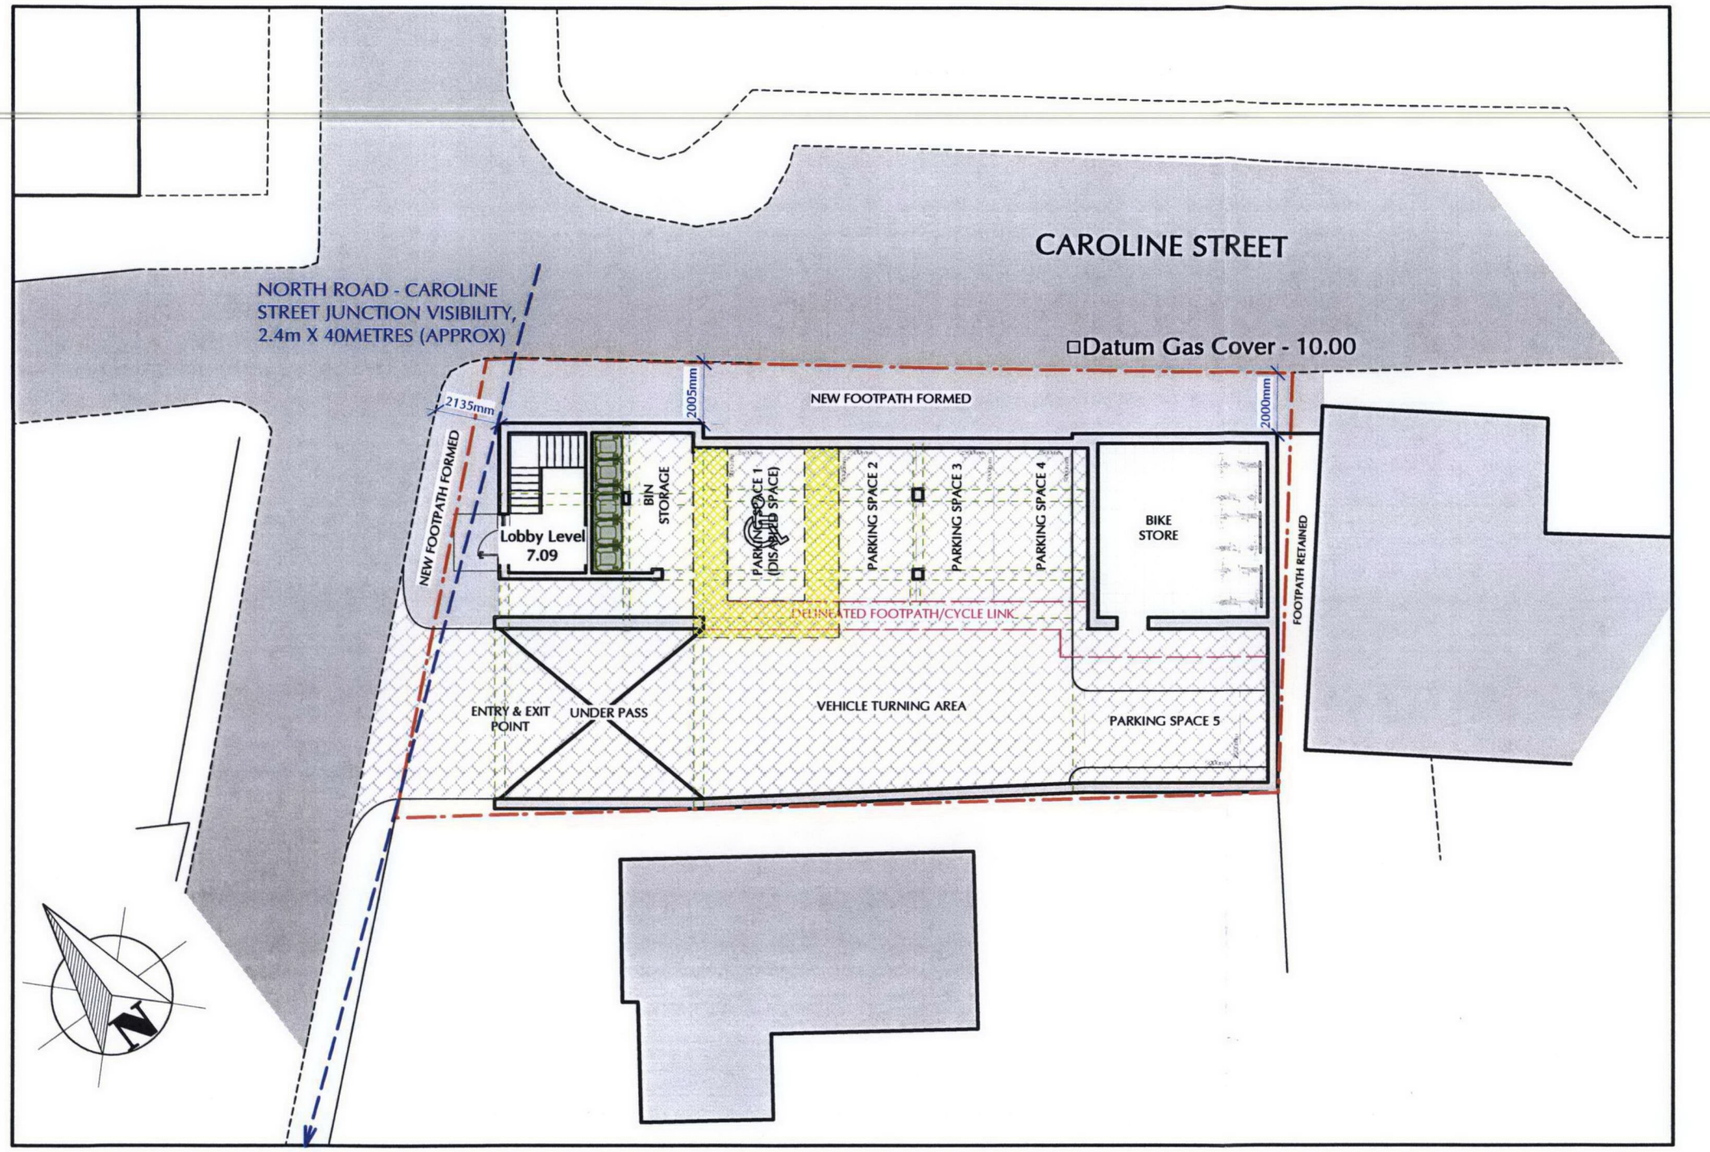

SITE PLAN - SCALE 1:200

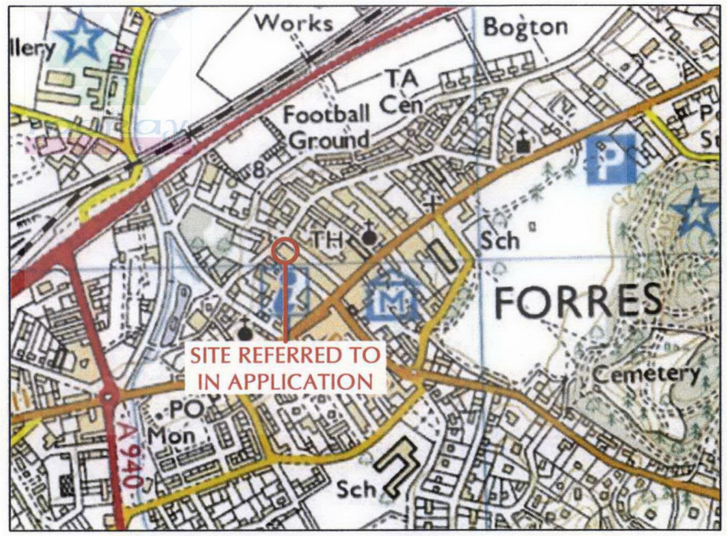

O.S. LOCATION PLAN - N.T.S

Town & Country Planning (Scotland) Act, 1997 as amended

REFUSED

12.10.11

Development Management
Environmental Services
The Moray Council

05 AUG 2011

DO NOT SCALE OFF DRAWINGS. ALL SIZES ARE TO BE CONFIRMED ON SITE PRIOR TO COMMENCEMENT OF WORKS/ORDERING OF MATERIALS.
NO WORK TO COMMENCE BEFORE APPROPRIATE APPROVALS ARE ACHIEVED
IT IS THE CONTRACTORS RESPONSIBILITY TO ENSURE POSSESSION OF APPROVED/REVISED DRAWINGS

RTPI
cmdesign
Chartered Architect & Planning Consultant
from conception to completion

ELGIN
St. Brendans, South Guildry Street, Elgin IV30 1QN
t 01343 540020 f 01343 556470 w cmdesign.biz e office@cmdesign.biz

NAIRN
4 Bridge Street Nairn Highland IV12 4EJ
t 01667 300230 w cmdesignnairn.co.uk e info@cmdesignnairn.co.uk

planningconsultancy • architecturaldesign • projectmanagement

Client: TABOO SCOTLAND LTD

Project: DEMOLISH EXISTING BUILDING AND ERECT FLATTED DEVELOPMENT (8NO. UNITS) & ASSOCIATED INFRASTRUCTURE WORKS AT THE FORMER CASTLE INN, CAROLINE STREET, FORRES, MORAY

Date: JUNE 2011

Drawing No: 090011.TABOO.P12a

All plans are based upon the Ordnance Survey Map with the sanction of the Controller H.M. Stationary Office. Licence Number: 100020449

© This Drawing is Copyrighted to Oikos Architectural Ltd