Proposed erection of dwellinghouse with integral garage At Birkenbaud Lodge, Wardend, by Birnie, Elgin, Moray For Mrs Freda Strathdee

planning drawing - site information

TYPICAL 3D IMAGE OF HOUSE DESIGN

Produced using TurboCAD V.21 professional, 3DS max design 2014 and Photoshop CS

SITE PLAN (SCALE 1:500)

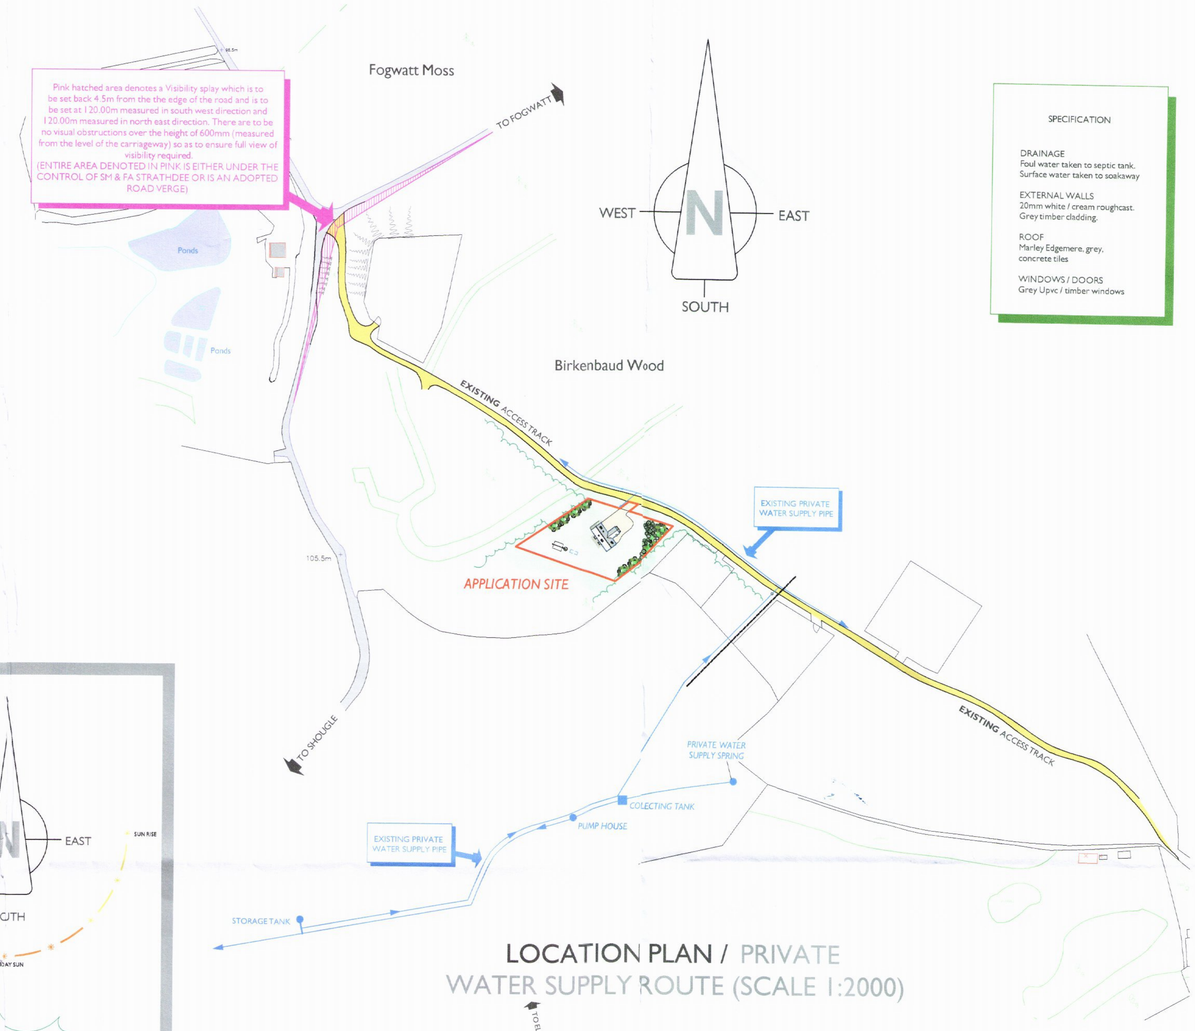

LOCATION PLAN / PRIVATE WATER SUPPLY ROUTE (SCALE 1:2000)

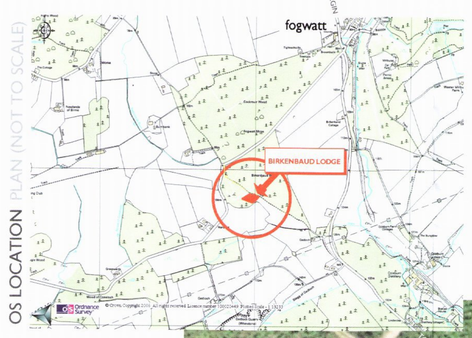

Strathdee Properties Ltd.

VIEWFIELD FARM, CRAIGELLACHIE, ABERLOUR, MORAY, AB38 9QT

T - (01340) 881784 F - (01340) 881783

PROJECT

Proposed erection of dwellinghouse with integral garage At Birkenbaud Lodge, Wardend, by Birnie, Elgin, Moray For Mrs Freda Strathdee

DRAWING DESCRIPTION

PLANNING DRAWING - SITE INFORMATION

DRAWING no.

BIRKENBAUD-LODGE / PLANNING / 01

SCALE

1:500 & AS STATED (A1)

DRAWN BY

S.Reid MCIAT
Chartered Architectural Technologist

DATE

March 2014