Drawing number / Rev

JC0061A0/D/T/FIGURE 2A

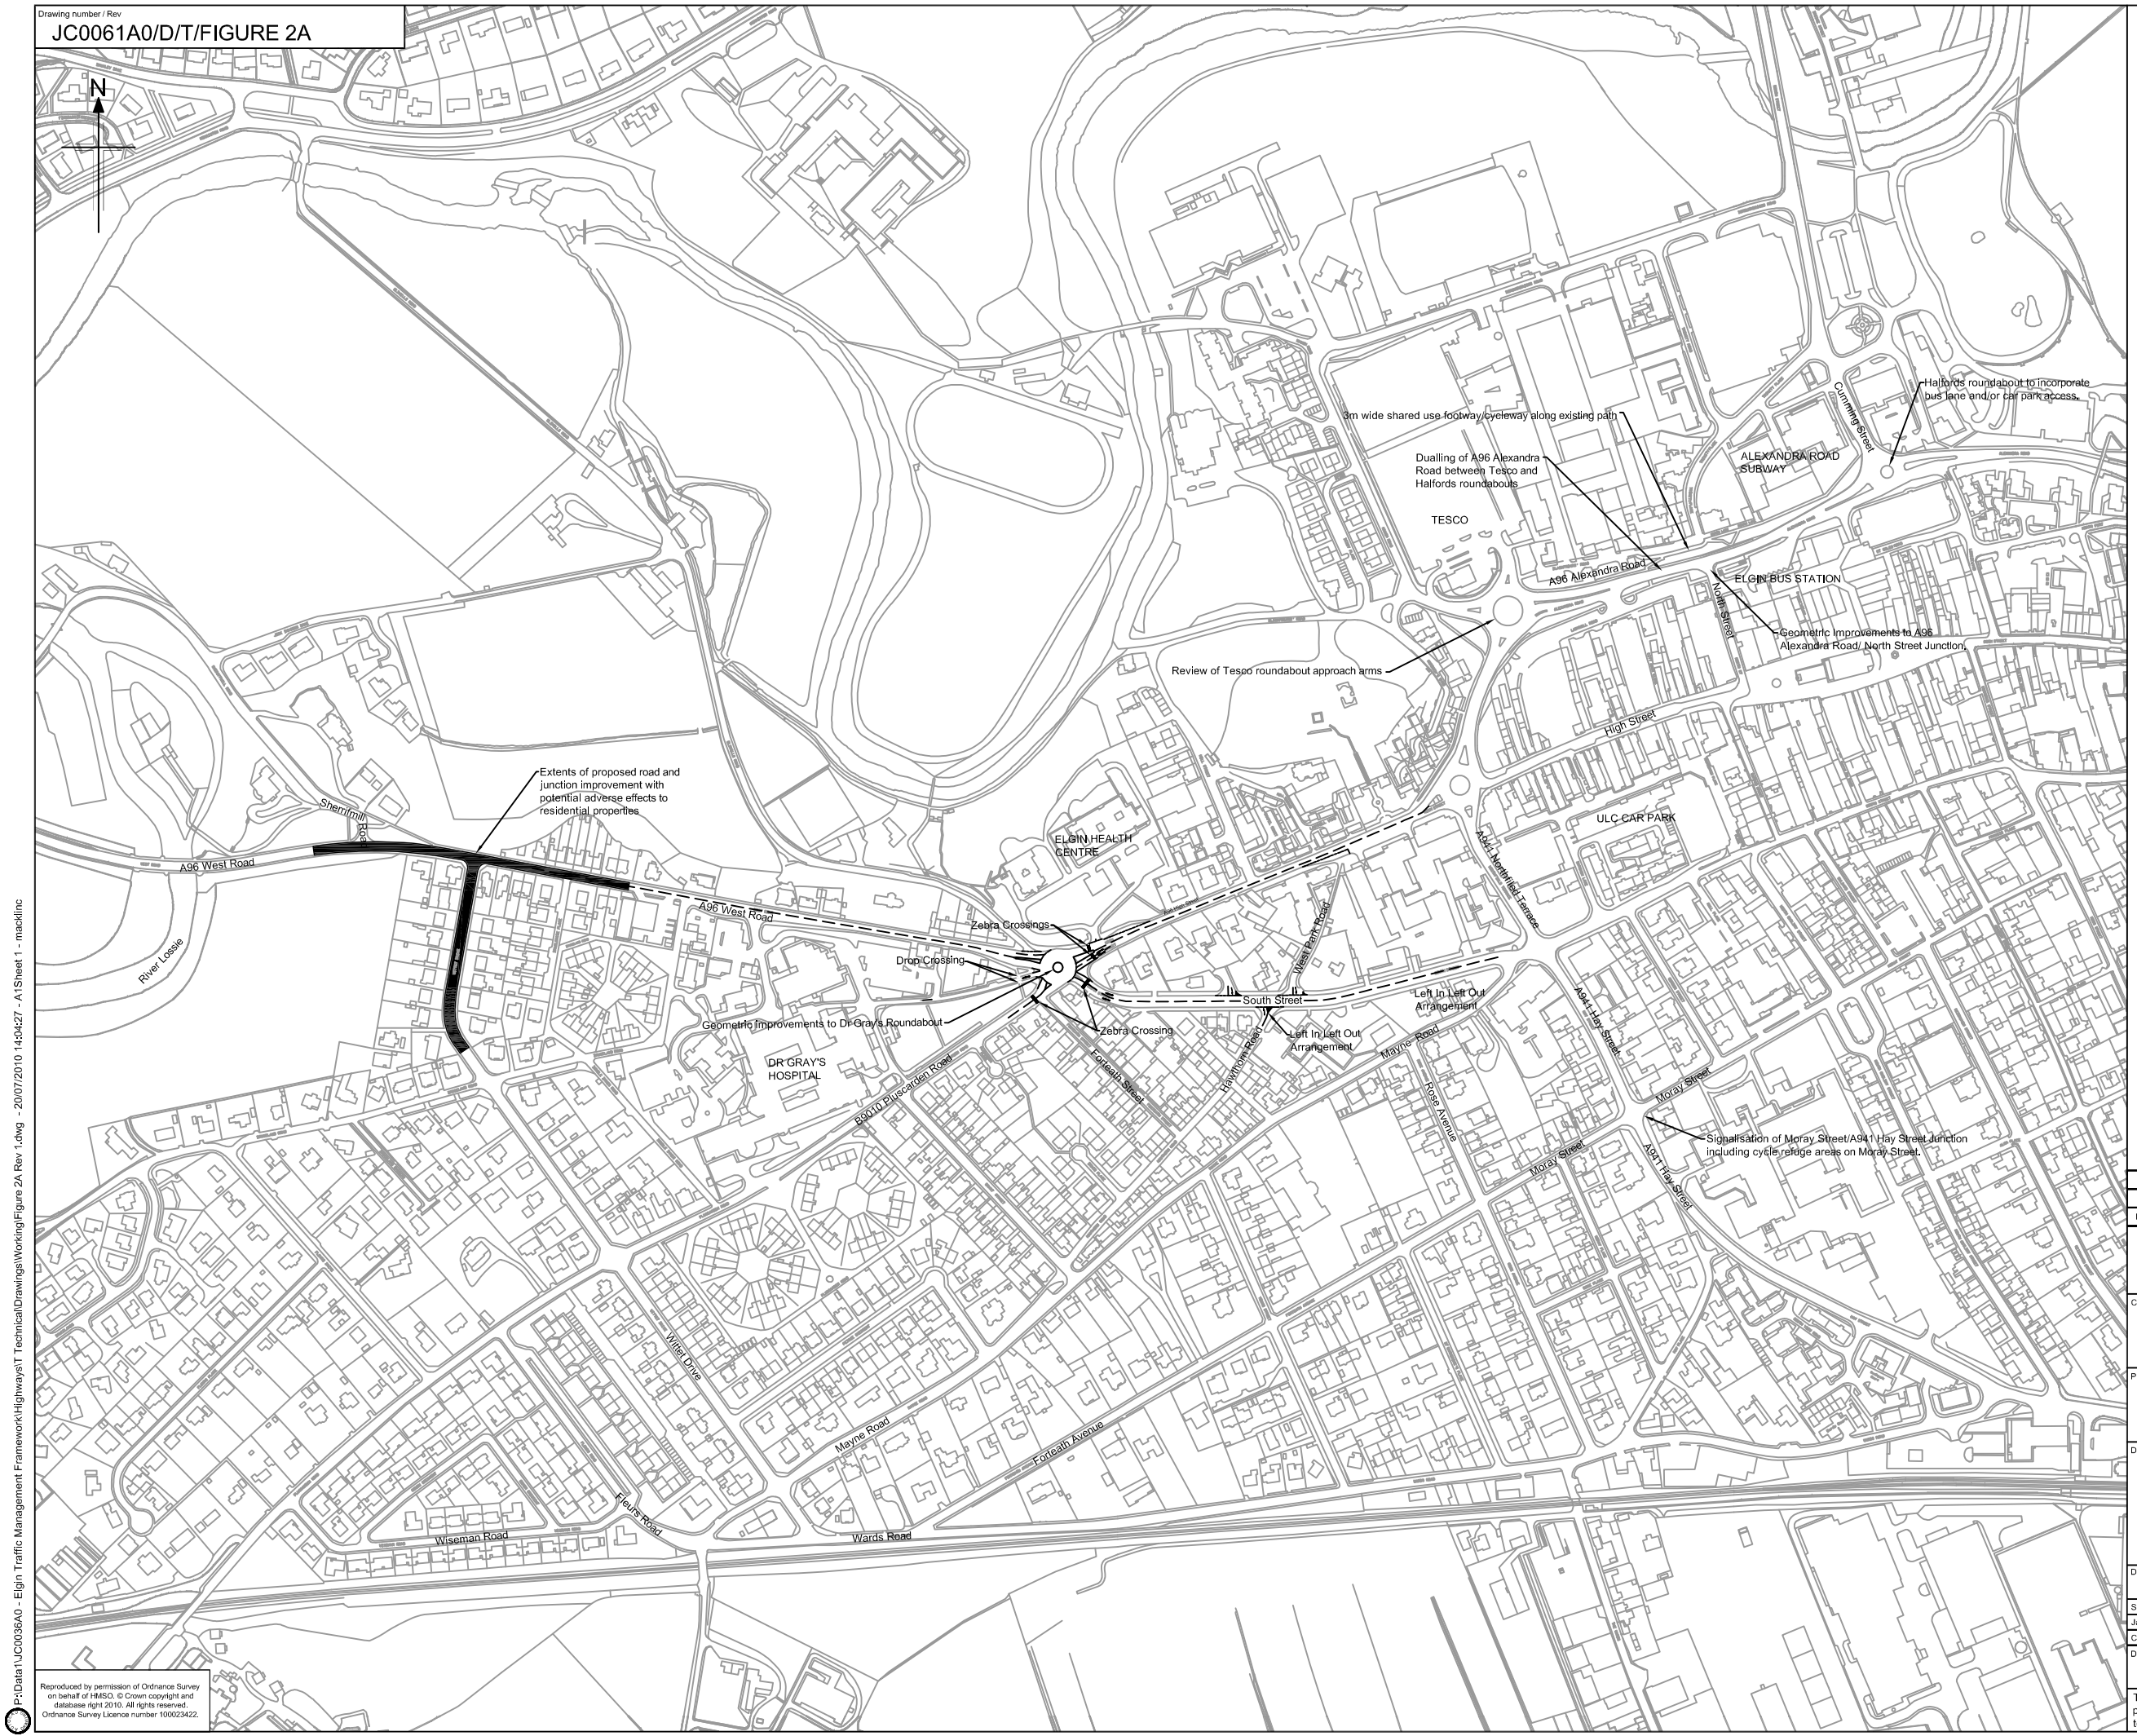

Notes:

1. This drawing shall be read in conjunction with the ETM - Western Distributor Road DMRB Stage 1 Report.

2. This drawing shall be read in conjunction with drawing numbers JC0036A0/D/T/FIGURE 1 and JC0036A0/D/T/FIGURE 2B - 4

3. The allgnment shown Is Indlcative only

Rev	Rev. Date	Purpose of revision	Drawn	Checkd	Rev'd	Apprv'd
0	JULY 2010	STAGE 1 REPORT REVISION 1	CMM	SCB	SCB	SCB
0	JULY 2010	STAGE 1 REPORT FINAL ISSUE	DJR	NM	SCB	SCB

JACOBS Consultancy
95 Bothwell St, Glasgow, G2 7HX
Tel:+44(0)141 204 2511 Fax:+44(0)141 226 3109
www.jacobs.com

Client

Moray Council

Project

ETM - WESTERN DISTRIBUTOR ROAD

Drawing title

STAGE 1 ASSESSMENT
EXISTING NETWORK
ENHANCEMENTS
SHEET 1 OF 2

Drawing status

FOR INFORMATION

Scale	1:2500 @ A1	DO NOT SCALE
Jacobs No.	JC0061A0	
Client no.		

Drawing number

JC0061A0/D/T/FIGURE 2A

Rev 1

This drawing is not to be used in whole or part other than for the Intended purpose and project as defined on this drawing. Refer to the contract for full terms and conditions.

Reproduced by permission of Ordnance Survey on behalf of HMSO. © Crown copyright and database right 2010. All rights reserved. Ordnance Survey Licence number 100023422.

P:\Data1\JC0036A0 - Elgin Traffic Management Framework\Highways\T Technical\Drawings\Working\Figure 2A Rev 1.dwg - 20/07/2010 14:04:27 - A1Sheet 1 - mackilnc