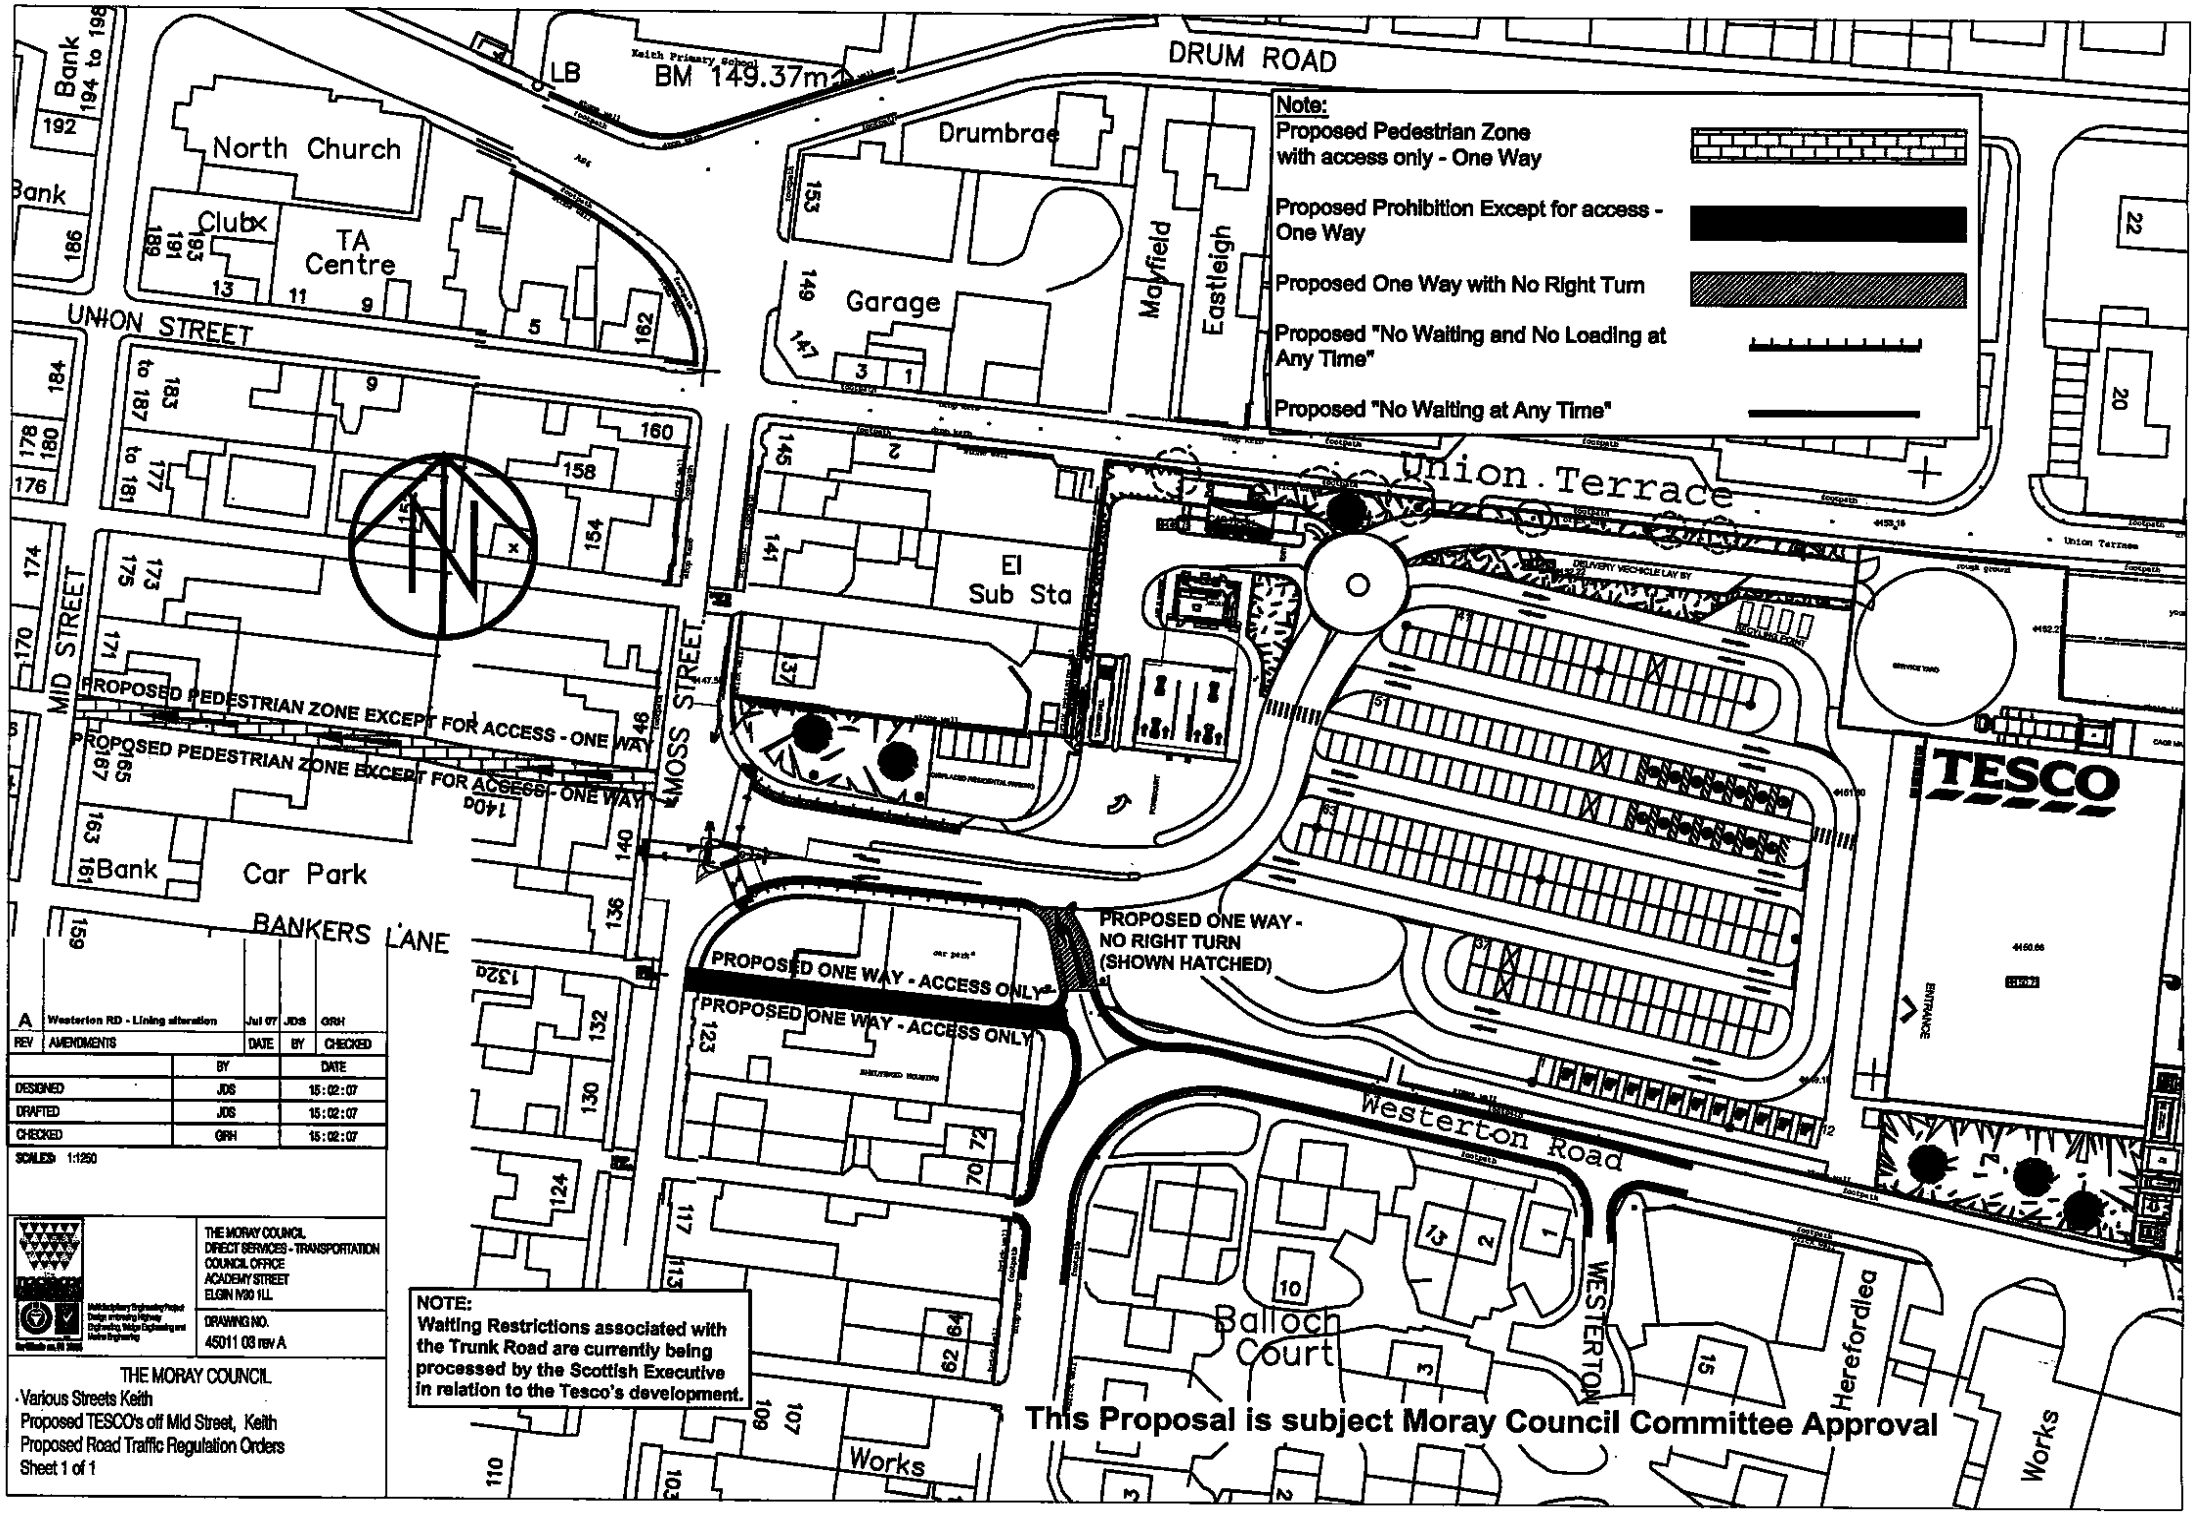

NOTE:
Waiting Restrictions associated with the Trunk Road are currently being processed by the Scottish Executive in relation to the Tesco's development.

REV	AMENDMENTS	DATE	BY	CHECKED
A	Westerton RD - Lining alteration	Jul 07	JDS	GRH

	BY	DATE
DESIGNED	JDS	15:02:07
DRAFTED	JDS	15:02:07
CHECKED	GRH	15:02:07

SCALES: 1:1250

THE MORAY COUNCIL
DIRECT SERVICES - TRANSPORTATION
COUNCIL OFFICE
ACADEMY STREET
ELGIN IV30 1LL

DRAWING NO.
45011 03 rev A

THE MORAY COUNCIL
Various Streets Keith
Proposed TESCO's off Mid Street, Keith
Proposed Road Traffic Regulation Orders
Sheet 1 of 1