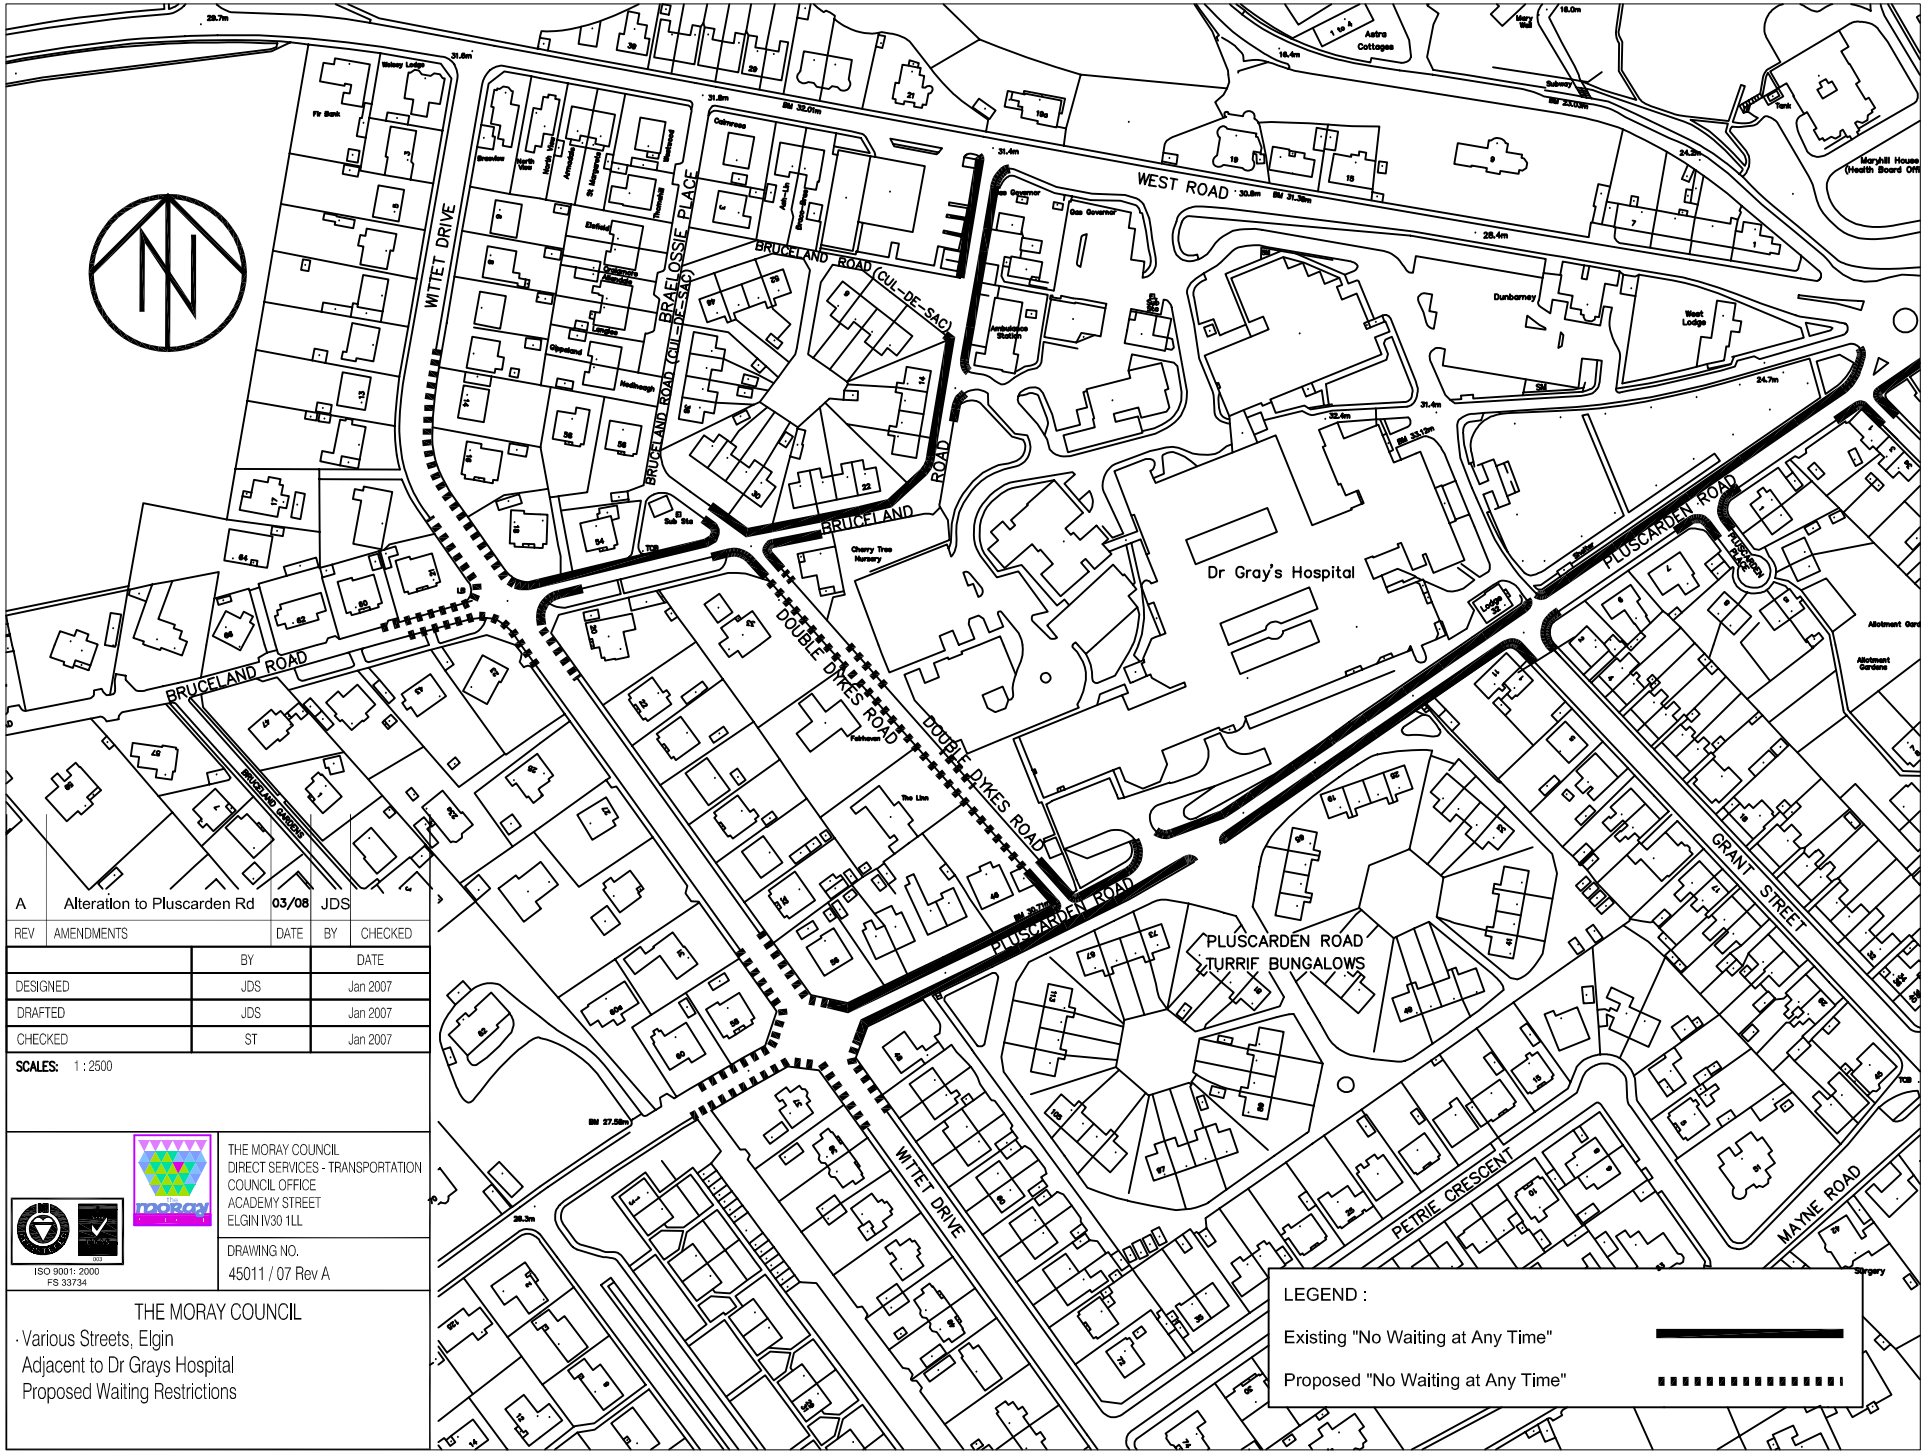

REV	AMENDMENTS	DATE	BY	CHECKED
A	Alteration to Pluscarden Rd	03/08	JDS	

	BY	DATE
DESIGNED	JDS	Jan 2007
DRAFTED	JDS	Jan 2007
CHECKED	ST	Jan 2007

SCALES: 1 : 2500

ISO 9001: 2000
FS 33734

THE MORAY COUNCIL
DIRECT SERVICES - TRANSPORTATION
COUNCIL OFFICE
ACADEMY STREET
ELGIN IV30 1LL

DRAWING NO.
45011 / 07 Rev A

THE MORAY COUNCIL

· Various Streets, Elgin
Adjacent to Dr Grays Hospital
Proposed Waiting Restrictions